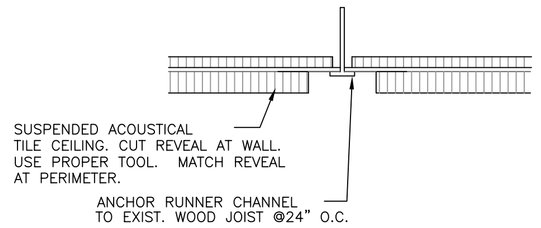

A RUNNER DETAIL

SCALE: N.T.S.

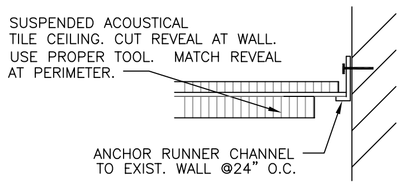

B EDGE DETAIL

SCALE: N.T.S.

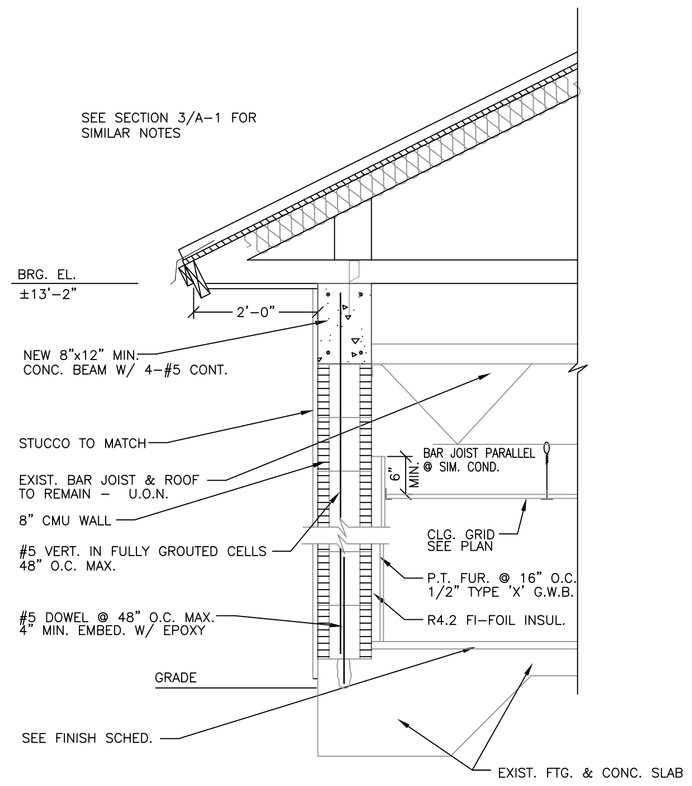

1 WALL SECTION

3/4"=1'-0"

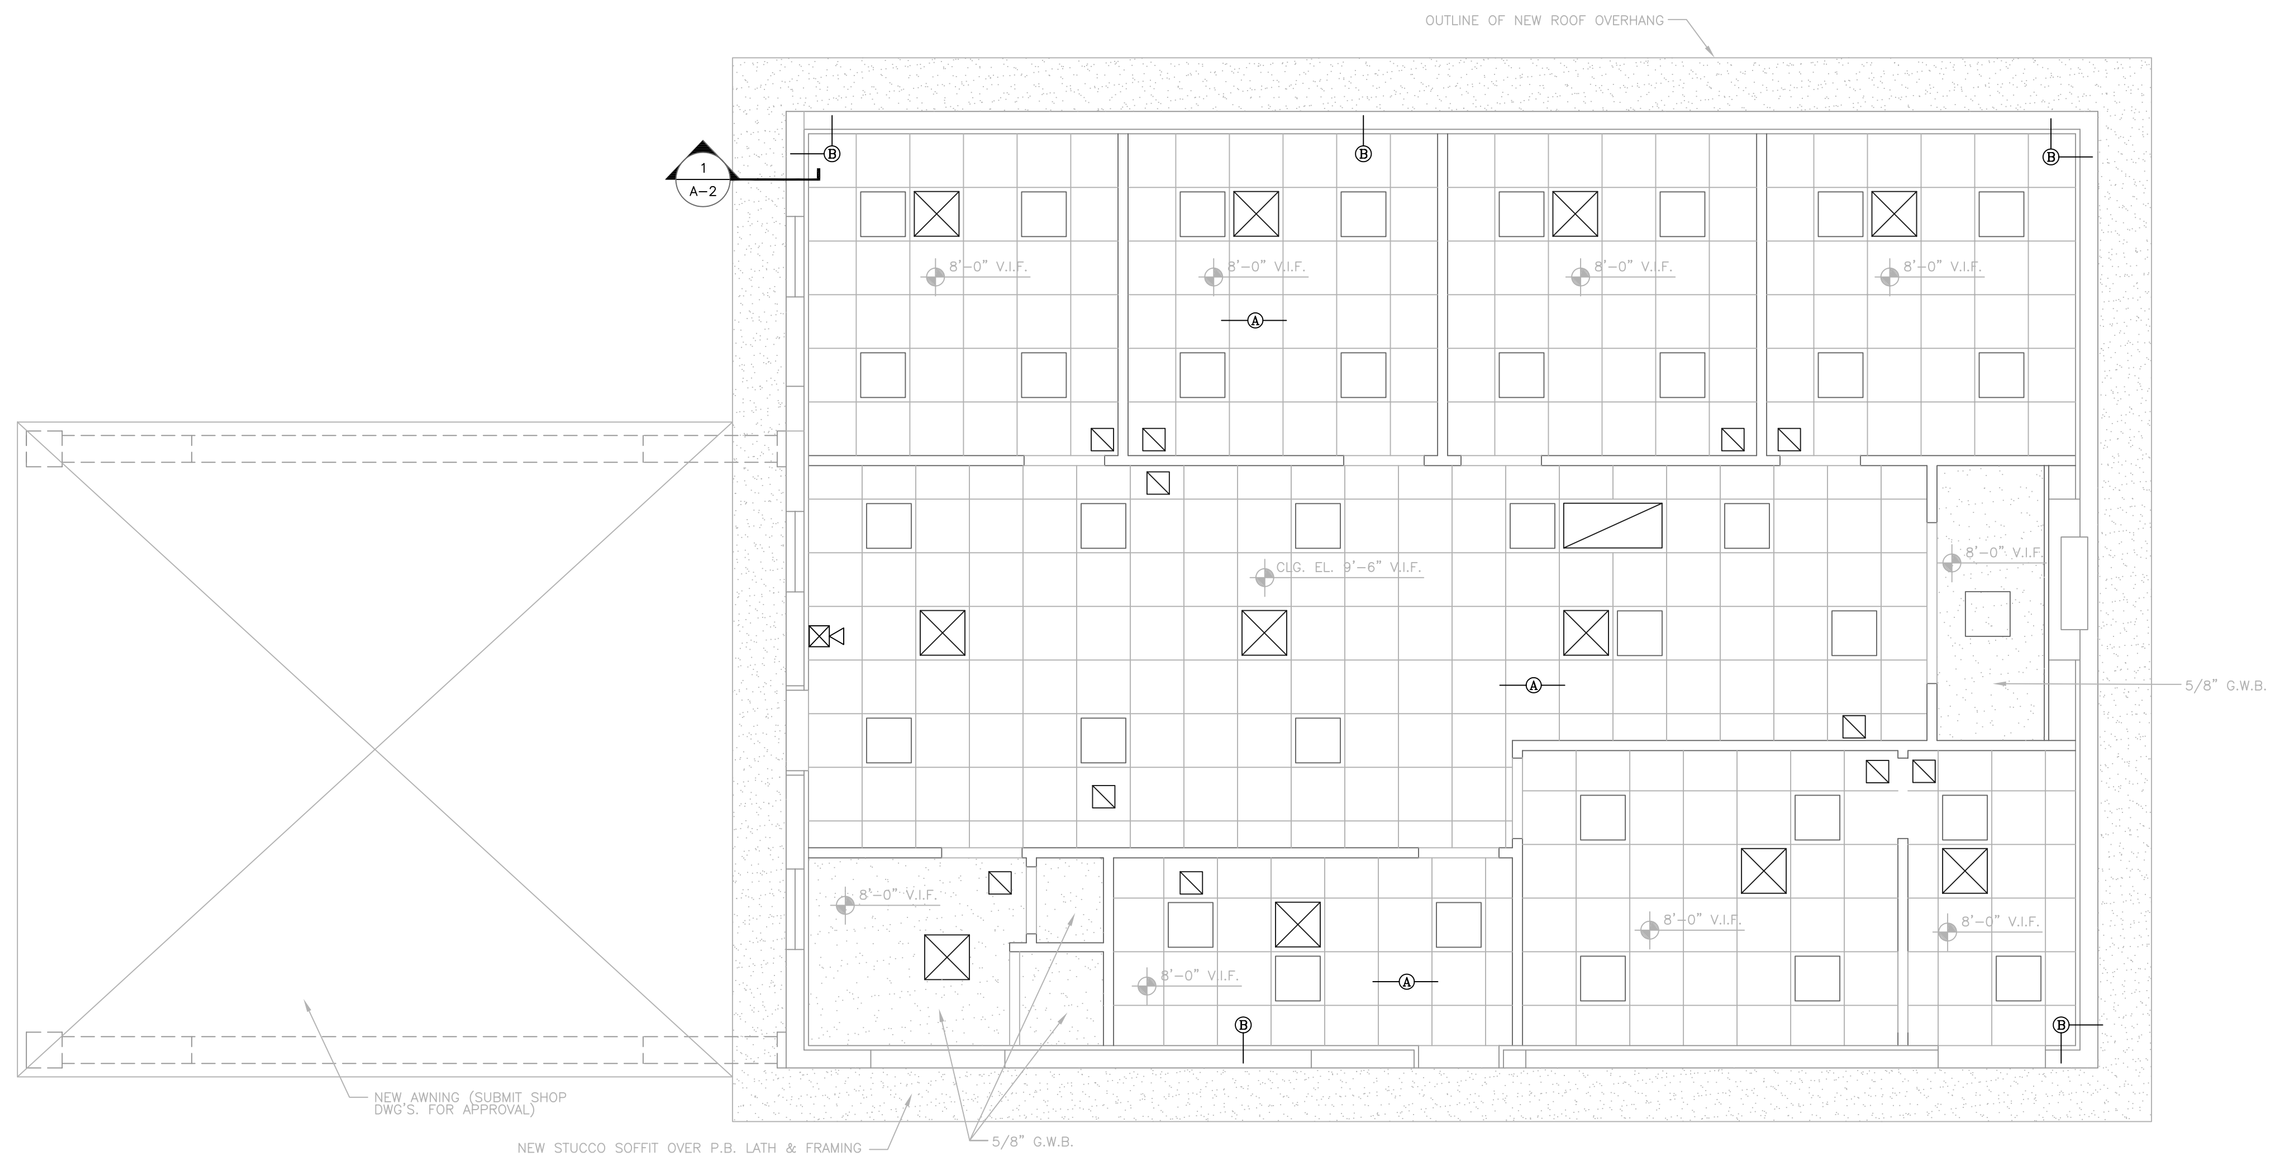

REFLECTED CEILING PLAN

SCALE: 1/4"=1'-0"

LEGEND:

- NEW 2x2 ACOUST. CEILING
- 2x2 LTG. RECESSED FLOUR. FIXTURE 2-32W U LAMPS 1.0 PF MIN. EFF.
- EMERGENCY LIGHT
- RETURN AIR
- SUPPLY DIFFUSER
- HORN / STROBE

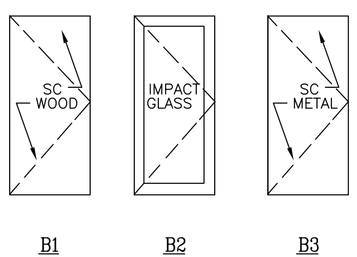

B1 FLUSH | B2 STORE FRONT | B3 FLUSH

DOOR TYPES

SCALE: 1/4"=1'-0"

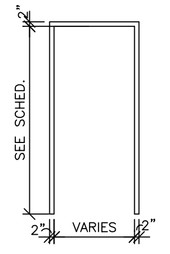

C1

FRAME TYPES

SCALE: 1/4"=1'-0"

HARDWARE LEGEND

SET HW-1	
1 1/2 pair	Butt Hinges
1 Set	Lever Handles w/ Privacy Lock
1 Set	Silencers
1 Set	Wall Stop
SET HW-2	
1 1/2 pair	Butt Hinges
1 Set	Lever Handles w/ Keyed Lock
1 Set	Silencers
1 Set	Wall Stop
SET HW-3	
1 1/2 pair	Butt Hinges
1 Set	Lever Handles w/ Dead Bolt
1 Set	Silencers
1 Set	Wall Stop

FINISH SCHEDULE

RM	FLOOR	BASE	WALL	CEILING	REMARKS
DETECTIVE 1	CARPET	VINYL	PAINTED G.W.B.	2x2 ACOUSTICAL CLG.	CARPET ALLOWANCE $18.00 PER YARD - GLUE DOWN - INSTALLED
DETECTIVE 2	CARPET	VINYL	PAINTED G.W.B.	2x2 ACOUSTICAL CLG.	CARPET ALLOWANCE $18.00 PER YARD - GLUE DOWN - INSTALLED
SUPPORT SERVICES SERGEANT	CARPET	VINYL	PAINTED G.W.B.	2x2 ACOUSTICAL CLG.	CARPET ALLOWANCE $18.00 PER YARD - GLUE DOWN - INSTALLED
SUPPORT SERVICES COMMANDER	CARPET	VINYL	PAINTED G.W.B.	2x2 ACOUSTICAL CLG.	CARPET ALLOWANCE $18.00 PER YARD - GLUE DOWN - INSTALLED
WORK AREA	CARPET	VINYL	PAINTED G.W.B.	2x2 ACOUSTICAL CLG.	CARPET ALLOWANCE $18.00 PER YARD - GLUE DOWN - INSTALLED
CLOSET	CARPET	VINYL	PAINTED G.W.B.	PAINTED SKIM COAT	CARPET ALLOWANCE $18.00 PER YARD - GLUE DOWN - INSTALLED
TOILET	TILE	VINYL	MR DRYWALL	PAINTED SKIM COAT	TILE SHOWER ENCLOSURE. COMM. GRADE, NON-SKID
KITCHEN	TILE	VINYL	MR DRYWALL	2x2 ACOUSTICAL CLG.	COMMERCIAL GRADE, NON-SKID
BULK EVIDENCE ROOM	SEALED CONC.	VINYL	PAINTED G.W.B.	2x2 ACOUSTICAL CLG.	
STORAGE	SEALED CONC.	VINYL	PAINTED G.W.B.	2x2 ACOUSTICAL CLG.	

PAINT STANDARDS:
PROVIDE AS SPECIFIED OR PROVIDE EQUAL AS SUBSTITUTE WITH OWNER'S APPROVAL

1. EXTERIOR STUCCO: PRESSURE CLEAN EXISTING STUCCO TO BE PAINTED
   PRIME EXISTING AND NEW STUCCO WITH 6010 PORTERLOCK SEALER, TINTED TO FINISH
   FINISH WITH ACRI-PRO FLAT, COLOR TO BE SELECTED BY OWNER.
2. EXTERIOR WOOD TRIM: PRIME WITH OIL BASE PRIMER / SEALER
   FINISH WITH ACRI-PRO FLAT, COLOR TO BE SELECTED BY OWNER
3. INTERIOR GYPSUM WALLBOARD: PRIME WITH PORTER PRO-VANTAGE DRYWALL SEALER
   FINISH WITH PORTER PRO-VANTAGE FLAT ACRYLIC WALL PAINT, COLOR TO BE SELECTED BY OWNER
   NOTE: KITCHEN AND BATH ONLY, FINISH WITH SEMI GLOSS ACRYLIC WALL PAINT
4. INTERIOR WOOD DOORS: FINISH WITH SATIN PORTER OLYMPIC POLYURETHANE

DOOR SCHEDULE

DOOR MARK	DOOR TYPE	DOOR MAT'L	DOOR SIZE	FRAME TYPE	FRAME MAT'L	FRAME REMARKS	HARDWARE
1	B2	ALUM. / GL.	3'-0"x7'-0"		ALUM.	IMPACT P.G.T.	
2	B3	METAL	3'-0"x7'-0"	C1	METAL	IMPACT	HW-3
3	B3	METAL	PR. 2'-0"x7'-0"	C1	METAL	IMPACT	HW-3
4	B1	WOOD	3'-0"x7'-0"	C1	METAL		HW-2
5	B1	WOOD	3'-0"x7'-0"	C1	METAL		HW-1
6	B1	WOOD	PR. 3'-0"x7'-0"	C1	METAL		HW-1

DOOR AND HARDWARE STANDARDS:
PROVIDE AS SPECIFIED OR PROVIDE EQUAL AS SUBSTITUTE WITH OWNER'S APPROVAL
1. EXTERIOR METAL DOORS: STEELCRAFT-H SERIES, 16 GAUGE, A-60 GALVANIZED
2. INTERIOR WOOD DOORS: SOLID CORE BIRCH, 7 PLY. STAIN GRADE.
3. METAL FRAMES: STEEL, 16 GA.
4. CLOSERS: LCN 1461 SERIES
5. HARDWARE: SCHLAGE, AL SERIES 626

JAMES C. PAINE, JR.
ARCHITECT
FIRM LIC. #0009524
2831A EXCHANGE CT.
WEST PALM BEACH
FLORIDA, 33409
(561)346-4685
FAX(561)686-5862

THIS DRAWING IS AN INSTRUMENT OF SERVICE AND AS SUCH SHALL REMAIN THE PROPERTY OF THE METRO DESIGN GROUP. UNAUTHORIZED USE OR REPRODUCTION WITHOUT WRITTEN PERMISSION OF THE METRO DESIGN GROUP IS PROHIBITED. THIS DRAWING IS FOR USE IN CONNECTION WITH THIS PROJECT AND SHALL NOT BE USED FOR ANY OTHER LOCATIONS
COPYRIGHT 2010 JAMES C. PAINE, A.I.A.

POLICE SUPPORT SERVICES BUILDING

LION'S CUB BUILDING RENOVATION TO:
500 GRAYHOUND CIRCLE
TOWN OF LANTANA, FL.

REVISIONS:

DATE: 28 JAN. 2010
DRAWN: SCS
ACADFILE: C:/JP/LANTANA

SHEET#
A-2